Freeport Village Station

Freeport , Maine

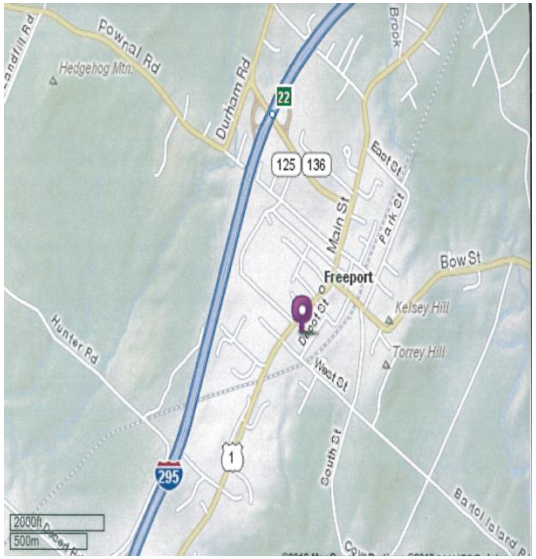

TENANT ROSTER ::

- LL Bean
- Coach
- Brooks Brothers
- Old Navy
- Talbots
- Calvin Klein
- Nike
- Pacific Sunwear
- Bass Shoes
- IZOD
- Van Heusen
- Oakley Vault
- Wilsons Leather
- Nordica Theatre

DEMOGRAPHICS ::

Population
25 mile – 413,230
50 mile – 779,992
100 mile – 2,663,742

Households
25 mile – 174,191
50 mile – 326,938
100 mile – 1,068,374

PROPERTY DESCRIPTION ::

Freeport Village Station is a state of the art Festival Marketplace constructed in the middle of a functioning New England shopping village.

The addition of the Center has allowed Freeport to become a true shopping destination, now drawing visitors from over 100 miles, and from Canada. Freeport receives over 4M visitors annually.

GLA ::

114,653 Square Feet

LEASING INFORMATION:

ALFRED R. YEBBA
BERENSON ASSOCIATES INC
321 COLUMBUS AVENUE
BOSTON, MA 02116
TEL; 617-248-4247
ayebba@berensononline.com

Freeport Village Station

Freeport , Maine

SITE PLAN

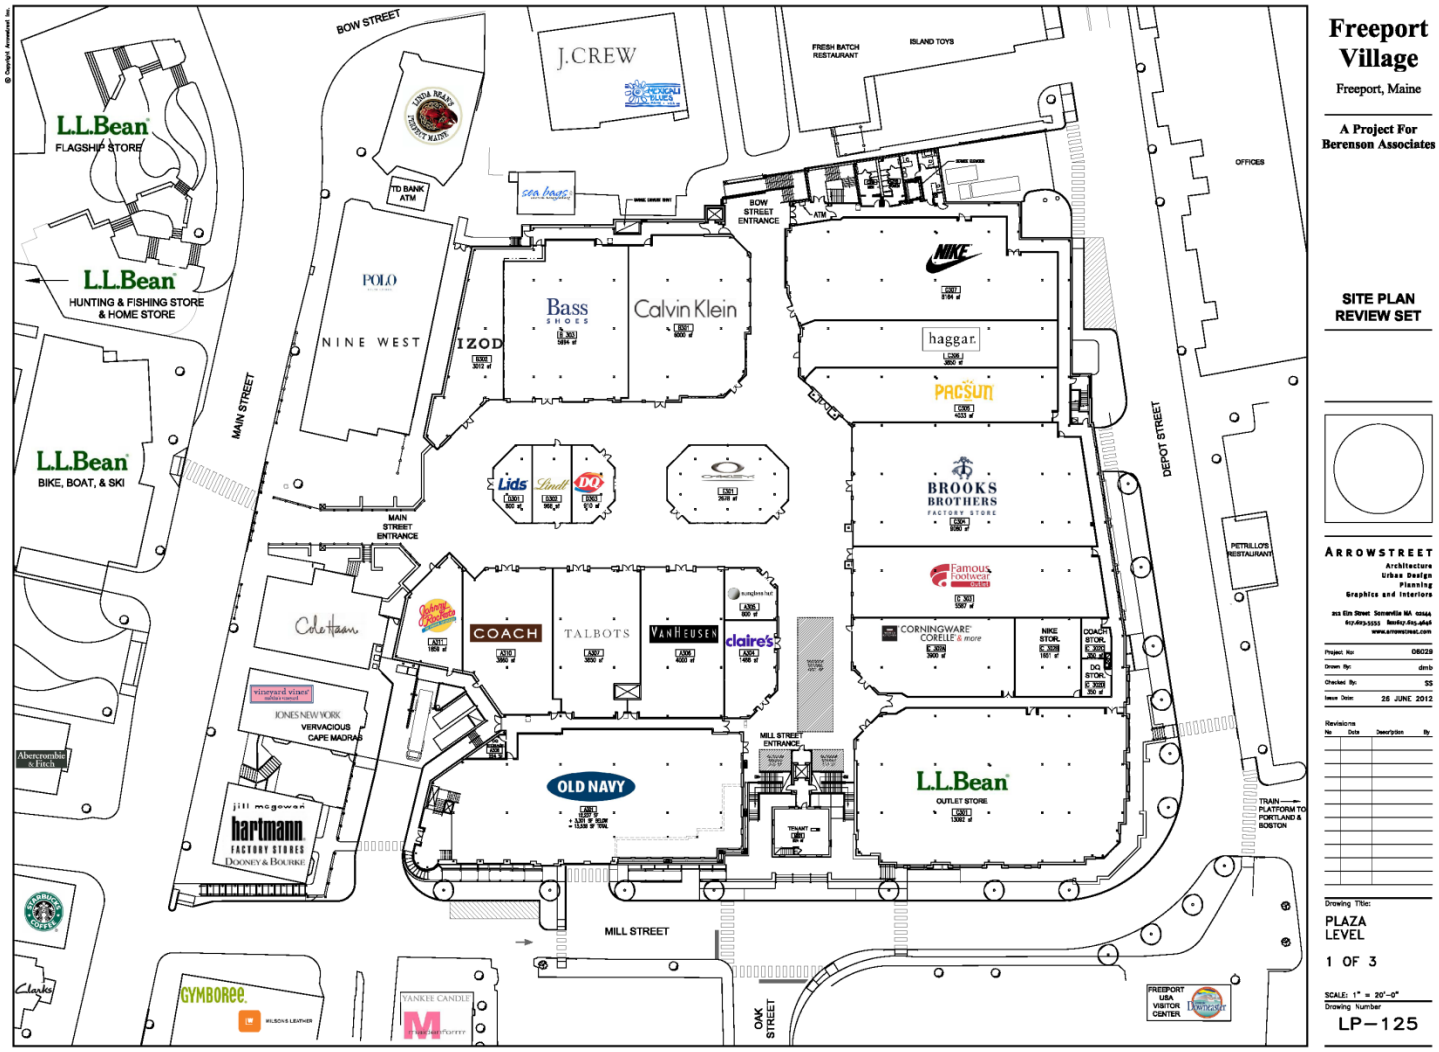

Freeport Village

Freeport, Maine

A Project For Berenson Associates

SITE PLAN REVIEW SET

ARROWSTREET

Architecture
Urban Design
Planning
Graphics and Interiors

Project No: 08028
Drawn By: dmb
Checked By: SS
Issue Date: 26 JUNE 2012

Revisions

No	Date	Description	By

Drawing Title:
PLAZA LEVEL
1 OF 3

SCALE: 1" = 20'-0"
Drawing Number
LP-125

Freeport Village Station

Freeport , Maine

SITE PLAN

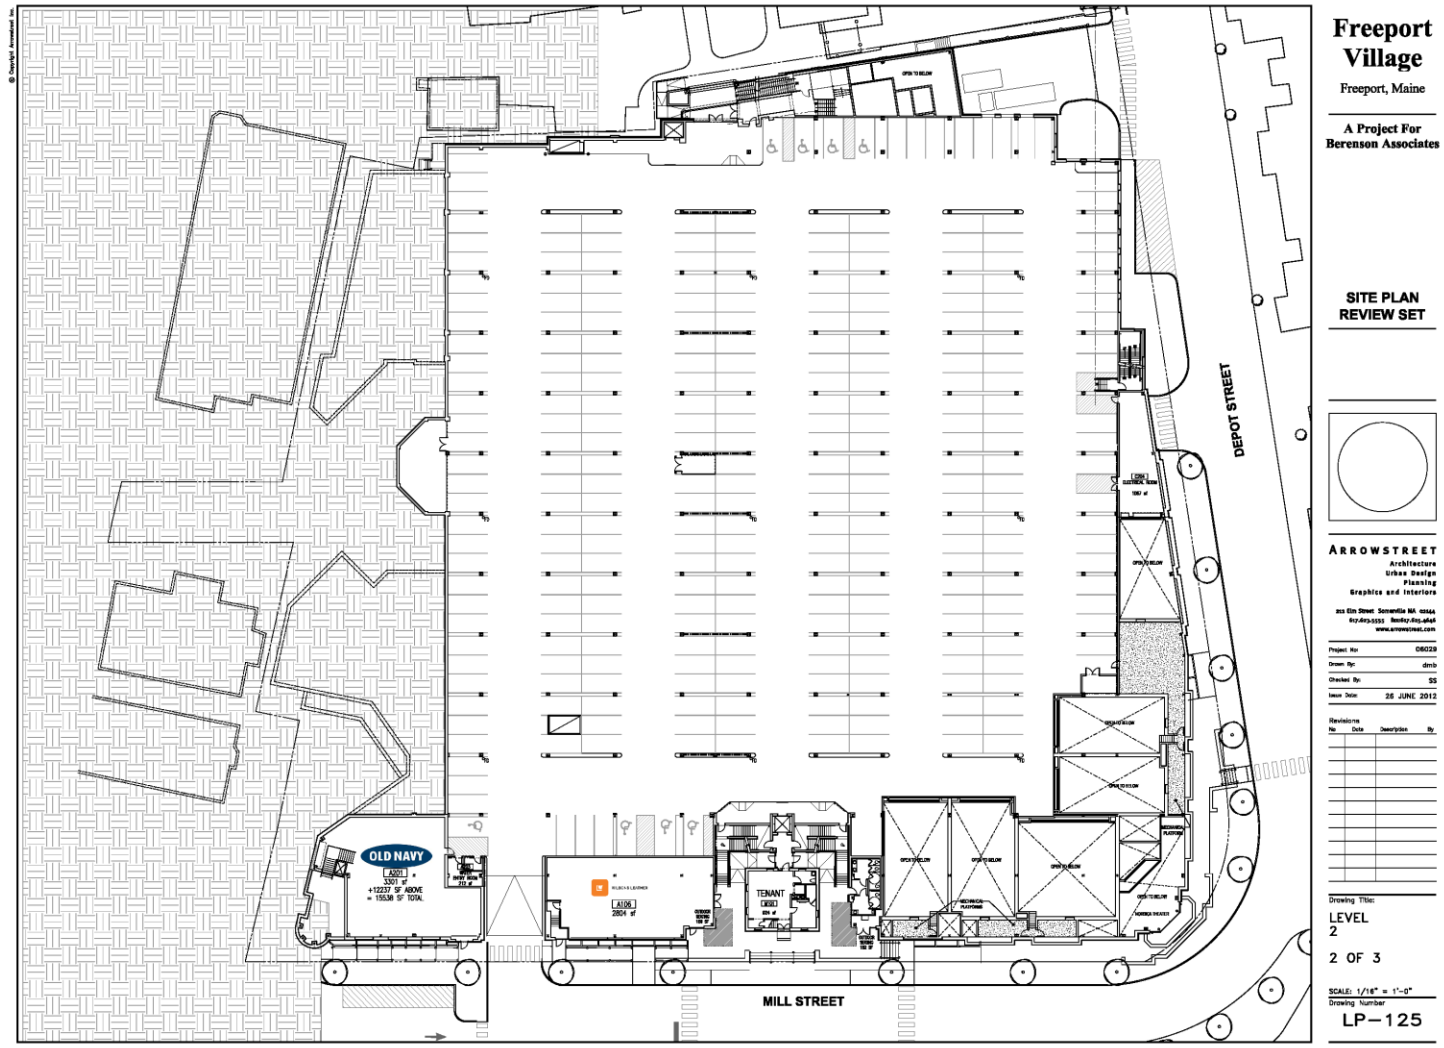

Freeport Village Station

Freeport , Maine

SITE PLAN

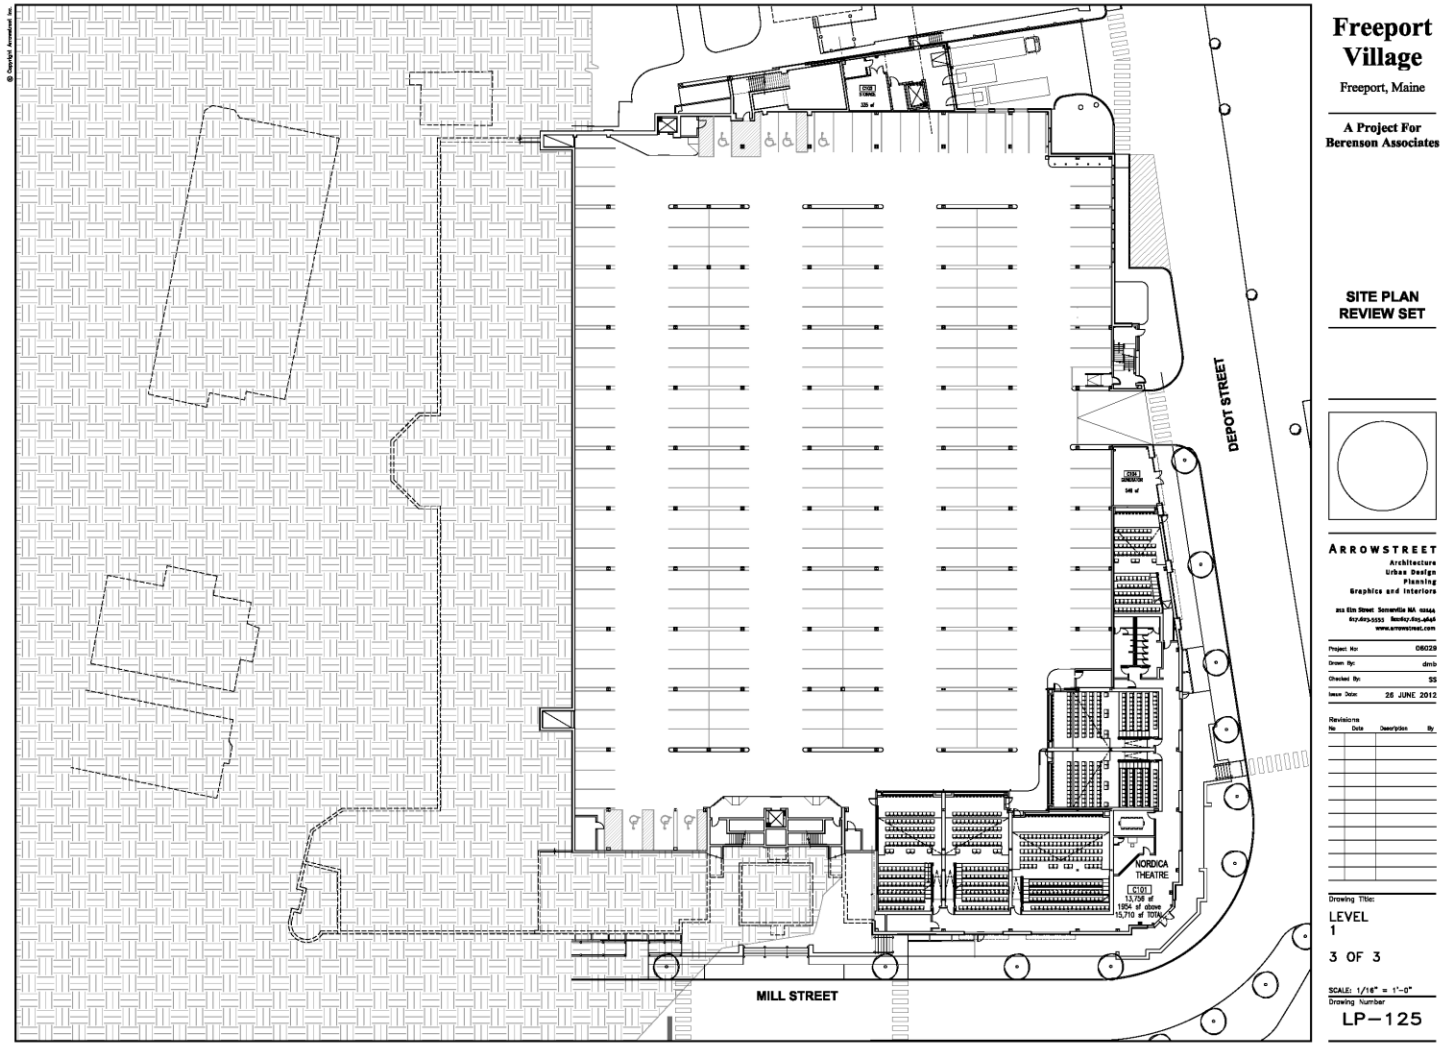

Freeport Village

Freeport, Maine

A Project For Berenson Associates

SITE PLAN REVIEW SET

ARROWSTREET

Architecture
Urban Design
Planning
Graphics and Interiors

Project No: 08028
Drawn By: dmb
Checked By: SS
Issue Date: 26 JUNE 2012

Revisions

No	Date	Description	By

Drawing Title:
LEVEL 1

3 OF 3

SCALE: 1/16" = 1'-0"

Drawing Number
LP-125